KEY:
- 15 AMP SOCKET
- COMPUTER POINT
- TELEPHONE POINT
- UPS POINT
- 63 AMP TPN & E
- 32 AMP TPN & E
- CCTV POINT
- LS LIGHT SWITCH
- DLS DIMMER LIGHT SWITCH
- ROS RUN OF SHOW SPEAKER
- AUDIO AUDIO INPUT POINT
- SB SOUND CONTROL POINT
- LC LIGHTING CONTROL POINT
- MATV POINT
- 20 AMP TPN & E

This drawing is supplied for recommendation purposes only. It is subject to review and approval by the Project Architect and/or other members of the Design Team.

DISCLAIMER:

All dimensions & facilities to be verified on site.

NOTES:

Drawn in Acad 2000 saved as a Acad 14 file. Model space drawing scale 1:1. Paper space NTS.

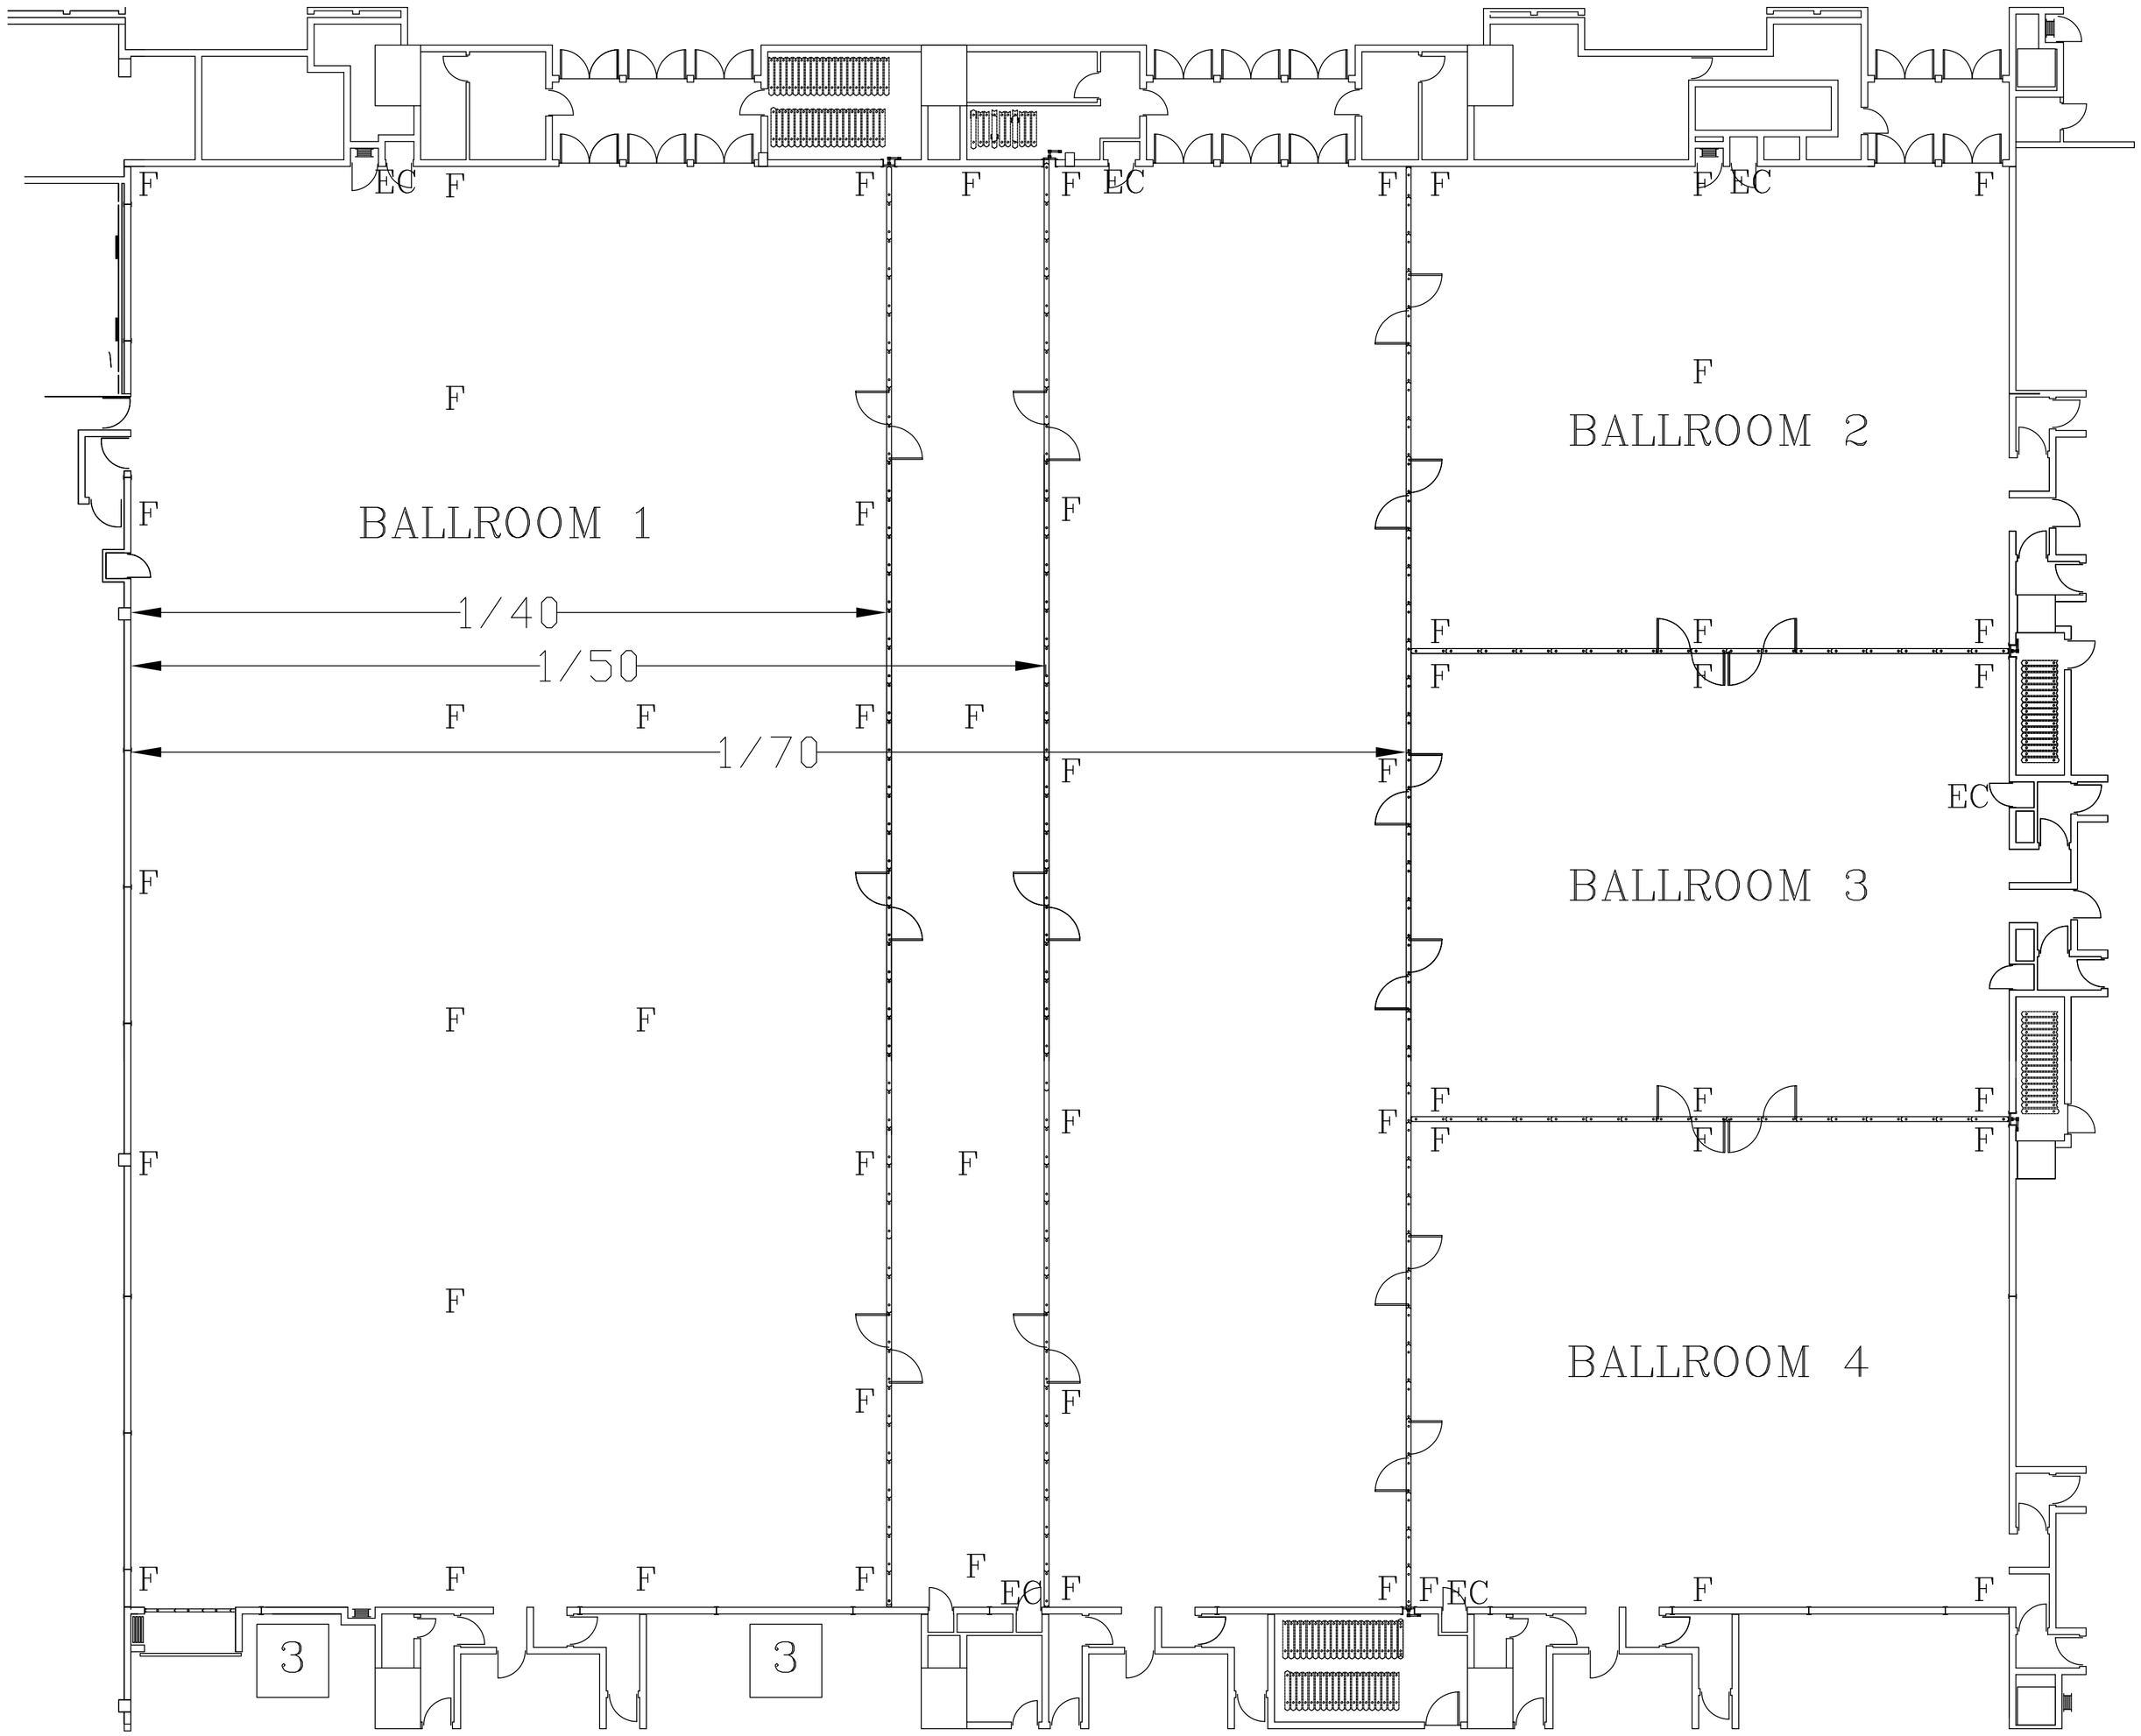

F = Floor Mounted Outlet Consisting of: Marechal

EC = Equipment Cupboard consisting of: AUDIO LC UPS UPS

BALLROOM CONFIGURATIONS:

	m²
Ballroom	2940
Ballroom 1/40	1189
Ballroom 1/50	1436
Ballroom 1/70	2003
Ballroom 2	316
Ballroom 3	305
Ballroom 4	320
Ballroom 2/3	621
Ballroom 3/4	625
Ballroom 2/3/4/30	941
Ballroom 2/3/4/50	1508
Ballroom 2/3/4/60	1756

Project: SANDTON CONVENTION CENTRE

Title: LEVEL 2 BALLROOM

Date	Revision
5/7/01	–
Dwg SCC–021	Scale NTS